DETAIL OF DOMESTIC WATER SUPPLY DROPS

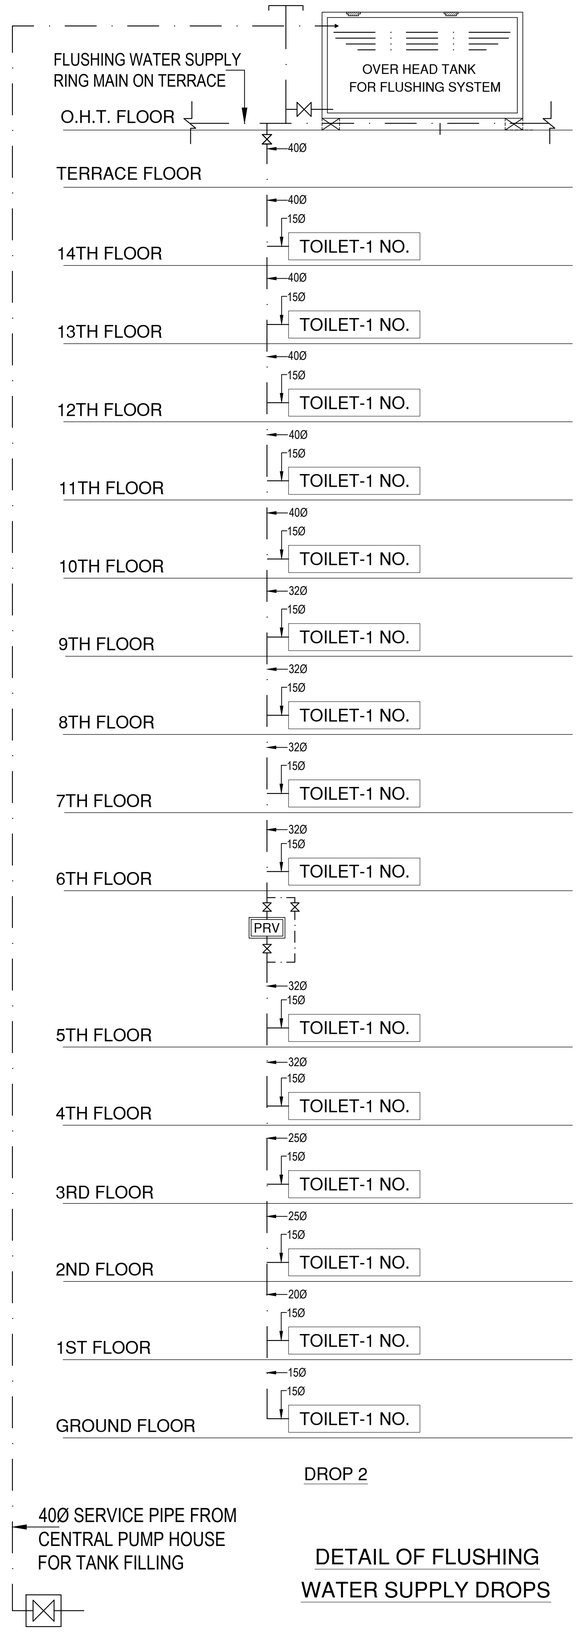

DETAIL OF FLUSHING WATER SUPPLY DROPS

rev. no.	date	revision
..	..	..

project

GROUP HOUSING COLONY MEASURING 19.362 ACRE
LICENSE NO. -85 OF 2008, DATED 11.04.08 IN SECTOR-82, GURGAON MANESAR URBAN COMPLEX.

title

WATER SUPPLY SYSTEM BLOCK 'EWS' (G+14)

subtitle

PLUMBING SCHEMATIC DIAGRAM

Drawing Released For :

- ☐ APPROVAL
- ■ SUBMISSION
- ☐ ADVANCE COPY
- ☐ CONSTRUCTION

Drg. No : CASABILL / WSS / 04

Scale : N.T.S.

Date : JUNE 2011

Drawn By : Jagdish Kmr

Design By : Ashish Singhal

Ckd By : Anand Havelia

architects

GIAN P. MATHUR & ASSOCIATES PVT. LTD.
ARCHITECTS, ENGINEERS AND PLANNERS
C-55,EAST OF KAILASH, NEW DELHI -110065 ,PH- 011- 46599599

services consultant

Consummate Engineering Services (P) Ltd.
A - 48, Sector - 52, Noida - 201 307
Tel : (0120) 4233034 / 4233035 Telefax : (0120) 2585577
3 / 179, Vivek Khand, Gomti Nagar, Lucknow - 226 010
Tel : (0522) 4005455 / 2395487 Telefax : (0522) 2395487
e mail : mail@cespl.in website : www.cespl.in